

LEGAL DESCRIPTION


TRACT A - A part of the Northwest Quarter of Section Nineteen (19), Township Ten (10) North, Range One (1) West, Monroe County, Indiana, and more particularly described as follows: Beginning at a point 800 feet North of the Southeast corner of said Quarter Section, thence continuing North 850 feet, thence West 1320 feet, thence South Fifty (50) feet, thence East (57) Degrees, Thirteen (13) Minutes, Fifteen (15) Seconds East 1570.00 feet to the point of beginning. Containing 12.98 Acres, more or less.

TRACT B - A part of the Southwest Quarter of Section Nineteen (19), Township Ten (10) North, Range One (1) West, Monroe County, Indiana, and more particularly described as follows: Beginning at a point 660 feet West of the Northeast corner of said Quarter Section, thence continuing West 660 feet, thence South 1320 feet, thence East 660 feet, thence North 1320 feet to the point of beginning. Containing 20 acres, more or less.

TRACT C - A part of the Northwest Quarter of Section Nineteen (19), Township Ten (10) North, Range One (1) West, Monroe County, Indiana, and more particularly described as follows: Beginning at a point 1320 feet West of the Southeast corner of said Quarter Section, thence North 430 feet, thence West 660 feet, thence South 430 feet, thence East 660 feet to the point of beginning. Containing 6.52 acres, more or less.

TRACT D - A part of the Northeast Quarter of Section Nineteen (19), Township Ten (10) North, Range One (1) West, Monroe county, Indiana, and more particularly described as follows: Beginning at the Northwest Corner of said Quarter Section

PROPERTY DESCRIPTION: see attached

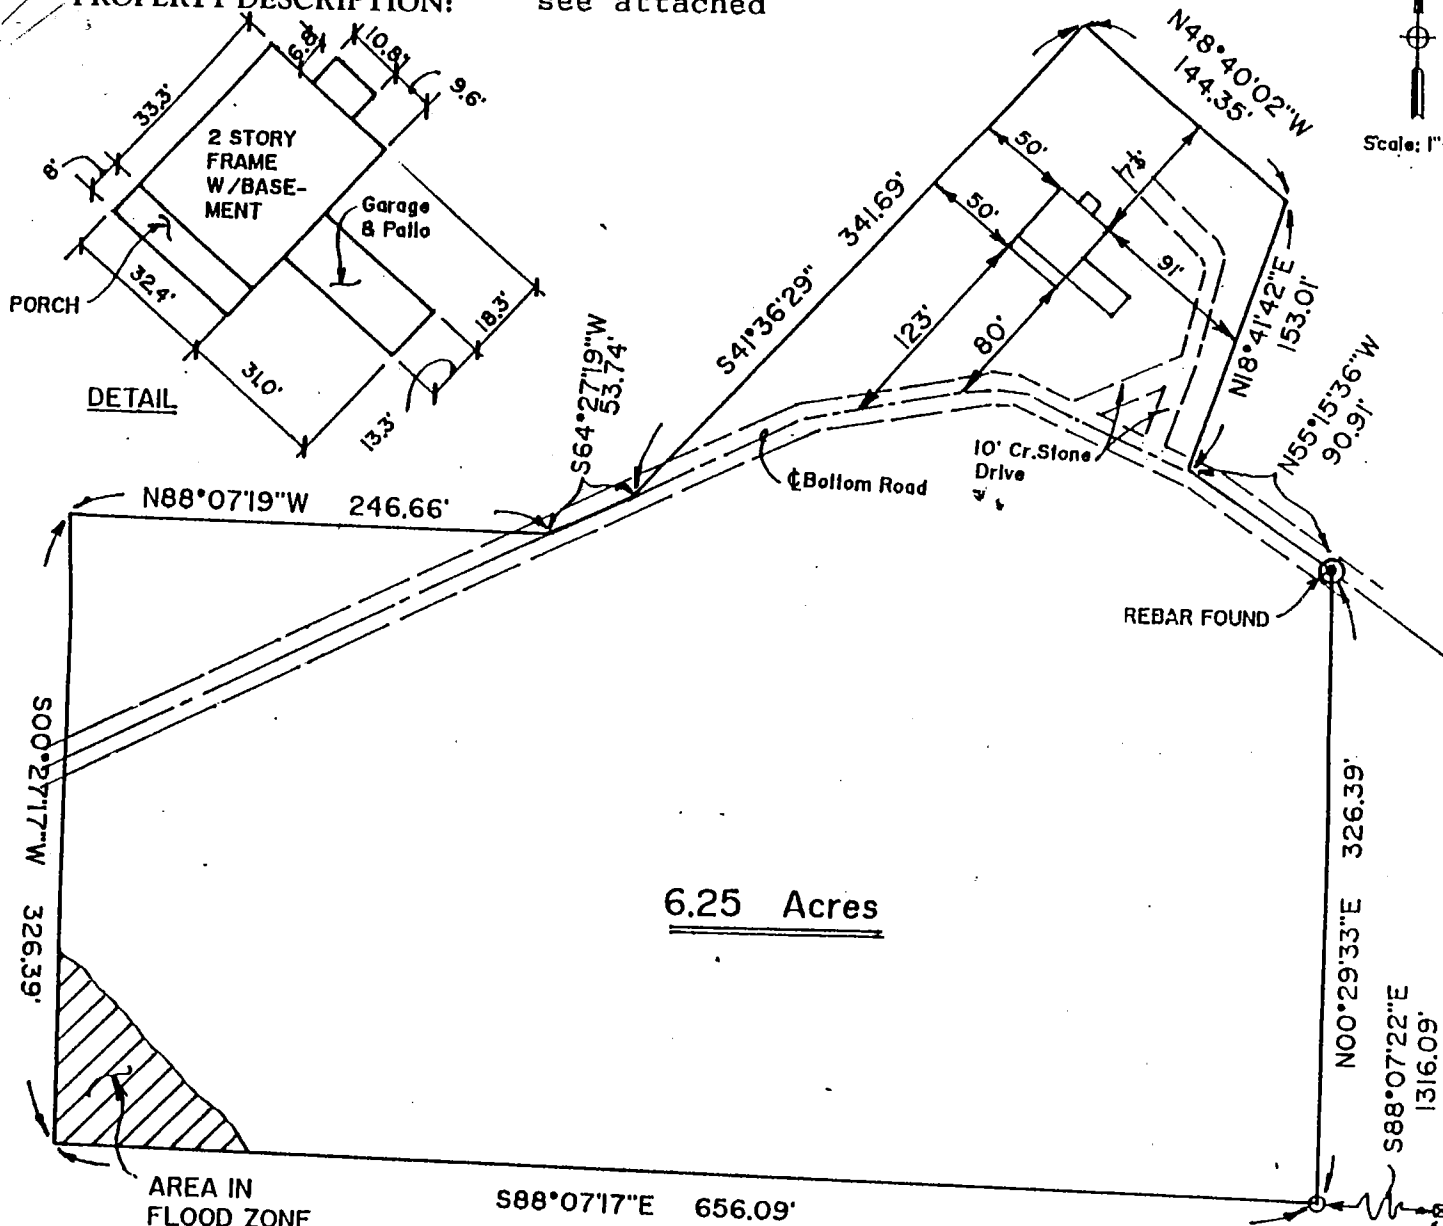

Dec 14
Wash
Henry, David


According to the Flood Hazard Boundary Map, Community Panel Number 180444 0001 A, Monroe County, the shaded area above is located in a flood hazard area, not the improvements.

Stone found marking the NW corner of the SW 1/4 of NW 1/4 of Section 19, T-10-N, R-1-W

I HEREBY CERTIFY TO THE PARTIES NAMED BELOW THAT THE REAL ESTATE DESCRIBED HEREIN WAS INSPECTED UNDER MY SUPERVISION ON THE DATE INDICATED AND THAT, TO THE BEST OF MY KNOWLEDGE AND BELIEF, THIS REPORT CONFORMS WITH THE REQUIREMENTS CONTAINED IN SECTIONS 42 THROUGH 44 OF 864 IAC 1.1-13 FOR A SURVEYOR LOCATION REPORT. THE ACCURACY OF ANY FLOOD HAZARD STATEMENT SHOWN ON THIS REPORT IS SUBJECT TO MAP SCALE UNCERTAINTY AND TO ANY OTHER UNCERTAINTY IN LOCATION OR ELEVATION ON THE REFERENCED FLOOD INSURANCE RATE MAP.

CERTIFICATION BLOCK

DATE	REVISED	TITLE CO.	LENDER	OWNER	ORDERED BY	SIGNATURE
6-21-93	-	Blgtn. Abs	1st United	Henry	Blgtn. Abs	[Signature]

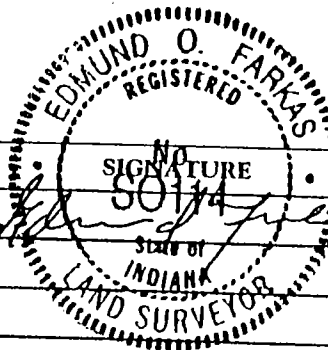

Sec 19

TRI CO SURVEYING & MAPPING

Edmund O. Farkas
Registered Land Surveyor

(812) 876-2305


P. O. Box 96
Ellettsville, Indiana 47429

Description. Tract #4 (Tract Mr. Arvin receiving from his neighbor)

A part of the Northwest Quarter of the Northwest Quarter of Section Nineteen (19), Township Ten (10) North, Range One (1) West Monroe County, Indiana, and more particularly described as follows:

Beginning 64.16 feet North and 217.54 feet East from a stone marking the Southwest corner of Said Quarter Quarter Section, thence North Seventy-Three (73) Degrees and Thirty-Four (34) Minutes East 460.66 feet to the centerline of a county road, thence South Zero (00) Degrees and Eleven (11) Minutes East 134.04 feet to a pipe thence North Eighty-Nine (89) Degrees and Thirty-One (31) Minutes West 442.30 feet to the place of beginning.

Containing 0.68 acres, more or less.

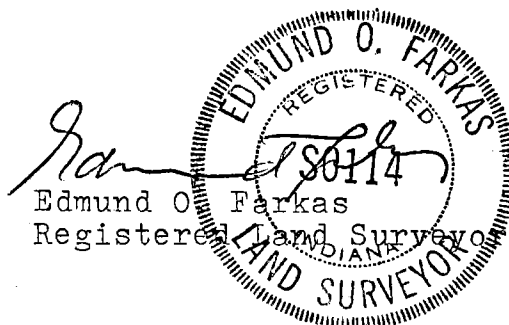


EOF:sas
9-13-76

Sec 19

FILED
OCT 26 1976

Auditor Monroe County, Indiana

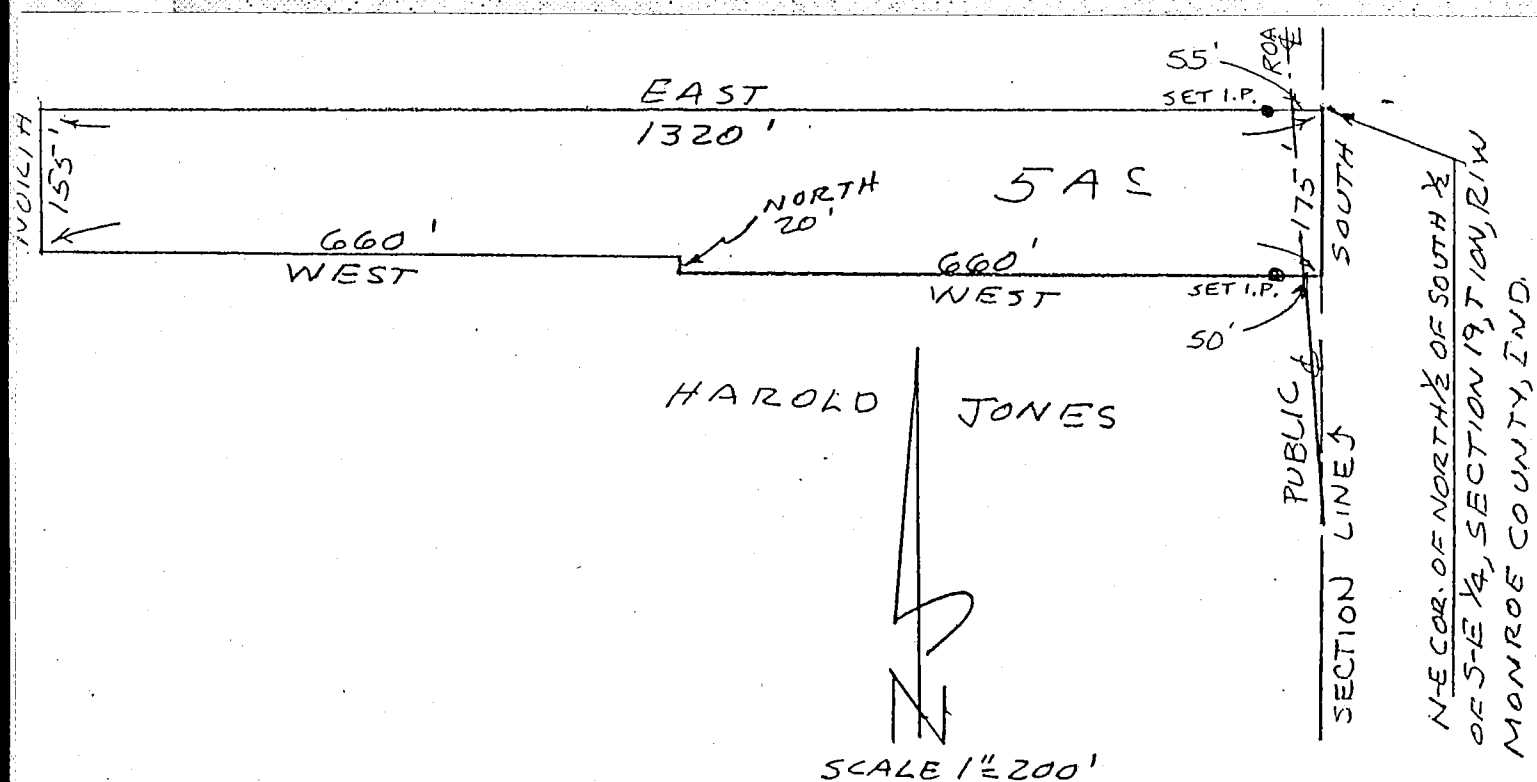

Legal description

Harold Jones

A part of the North half of the South half of the Southeast quarter of Section 19, Township 10 North, Range 1 West, Monroe County, Indiana, bounded and described as follows: Beginning at the Northeast corner of said North half of the South half of the Southeast quarter; thence from said point of beginning and with the east line of said quarter Section and running South for 175 feet; thence leaving said east line and running West for 660 feet; thence North for 20 feet; thence West for 660 feet; thence North for 155 feet and to the north line of said North half of the South half of the Southeast quarter; thence with said north line and running East for 1320 feet and to the point of beginning. Containing 5 acres, more or less.




Lee Utt

Lee Utt, R.L.S. #S0089, Indiana
1604 S. Henderson Street
Bloomington, Indiana 47401
June 20, 1989

TRI CO Surveying & Mapping


Edmund O. Farkas, Registered Land Surveyor

103 West Temperance
P.O. Box 96
Ellettsville, Indiana 47429
Phone: 812-876-2305

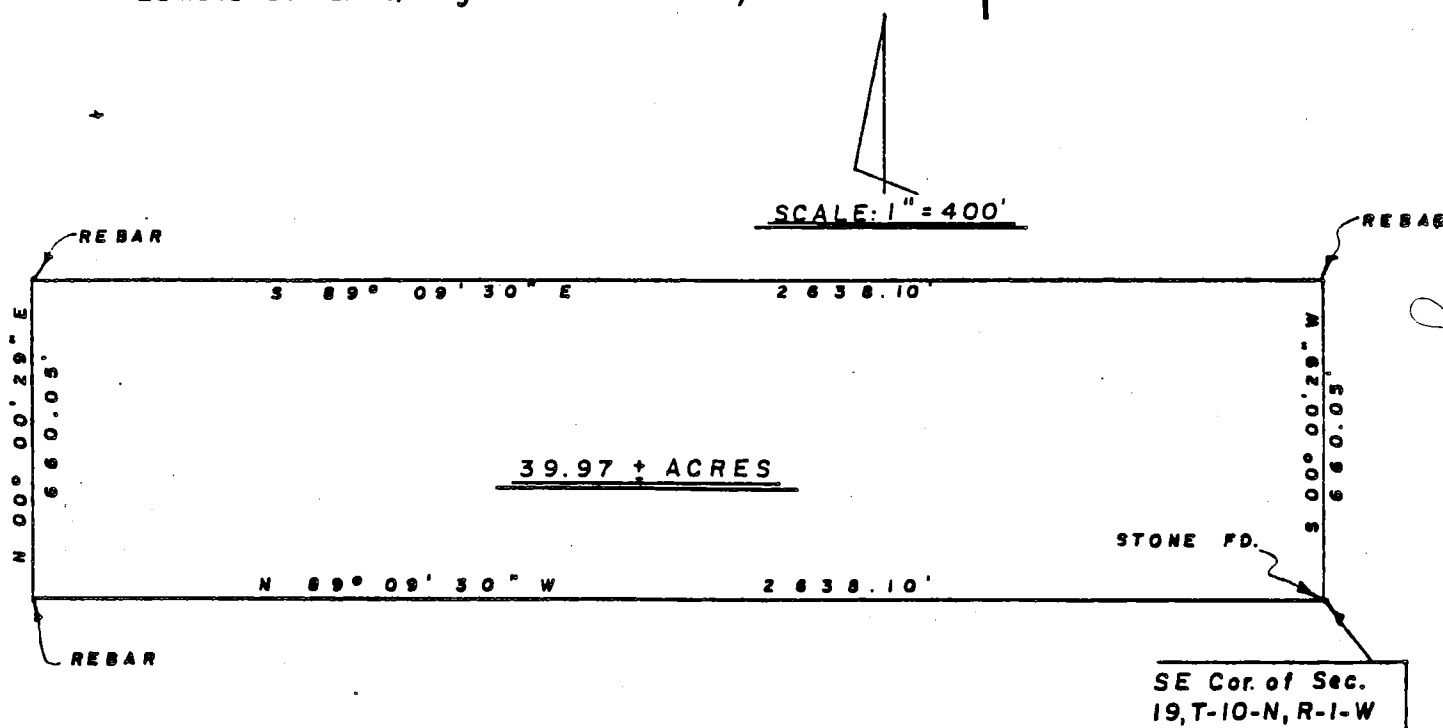

I, Edmund O. Farkas hereby certify that I am a Registered Land Surveyor, licensed in compliance with the Laws of the State of Indiana; that this plat and the following description correctly represent a land survey completed under my supervision on October 12, 1984; that all the monuments shown thereon actually exist; and that their location and type are to the best of my knowledge and belief shown.

Edmund O. Farkas
Registered Land Surveyor
Ind. Reg. No. S0114

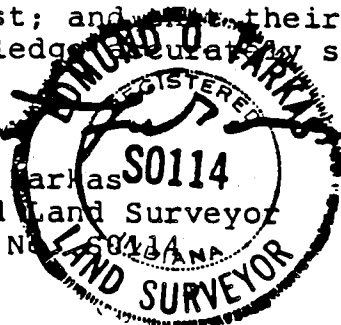

The South Half of the South Half of the Southeast Quarter of Section Nineteen (19), Township Ten (10) North, Range One (1) West, Monroe County, Indiana and more particularly described as follows:


Beginning at a stone found marking the Southeast Corner of said Section 19, thence North Eighty-nine (89) Degrees, Nine (09) Minutes, Thirty (30) Seconds West 2638.10 feet along the South Line of said Section to a rebar at the Southwest Corner of said Southeast Quarter, thence leaving said South Line North Zero (00) Degrees, Zero (00) Minutes, Twenty-nine (29) Seconds East 660.05 feet to a rebar, thence South Eighty-nine (89) Degrees, Nine (09) Minutes, Thirty (30) Seconds East 2638.10 feet to a rebar on the East Line of said Section, thence South Zero (00) Degrees, Zero (00) Minutes, Twenty-nine (29) Seconds West 660.05 feet along said East Line to the point of beginning.

Containing 39.97 acres, more or less.

FILED
OCT 26 1984

Auditor Monroe County, Indiana

PART 11 1/2 - S 1/2 - SE 1/4 SECTION 19 - T10N - R1W

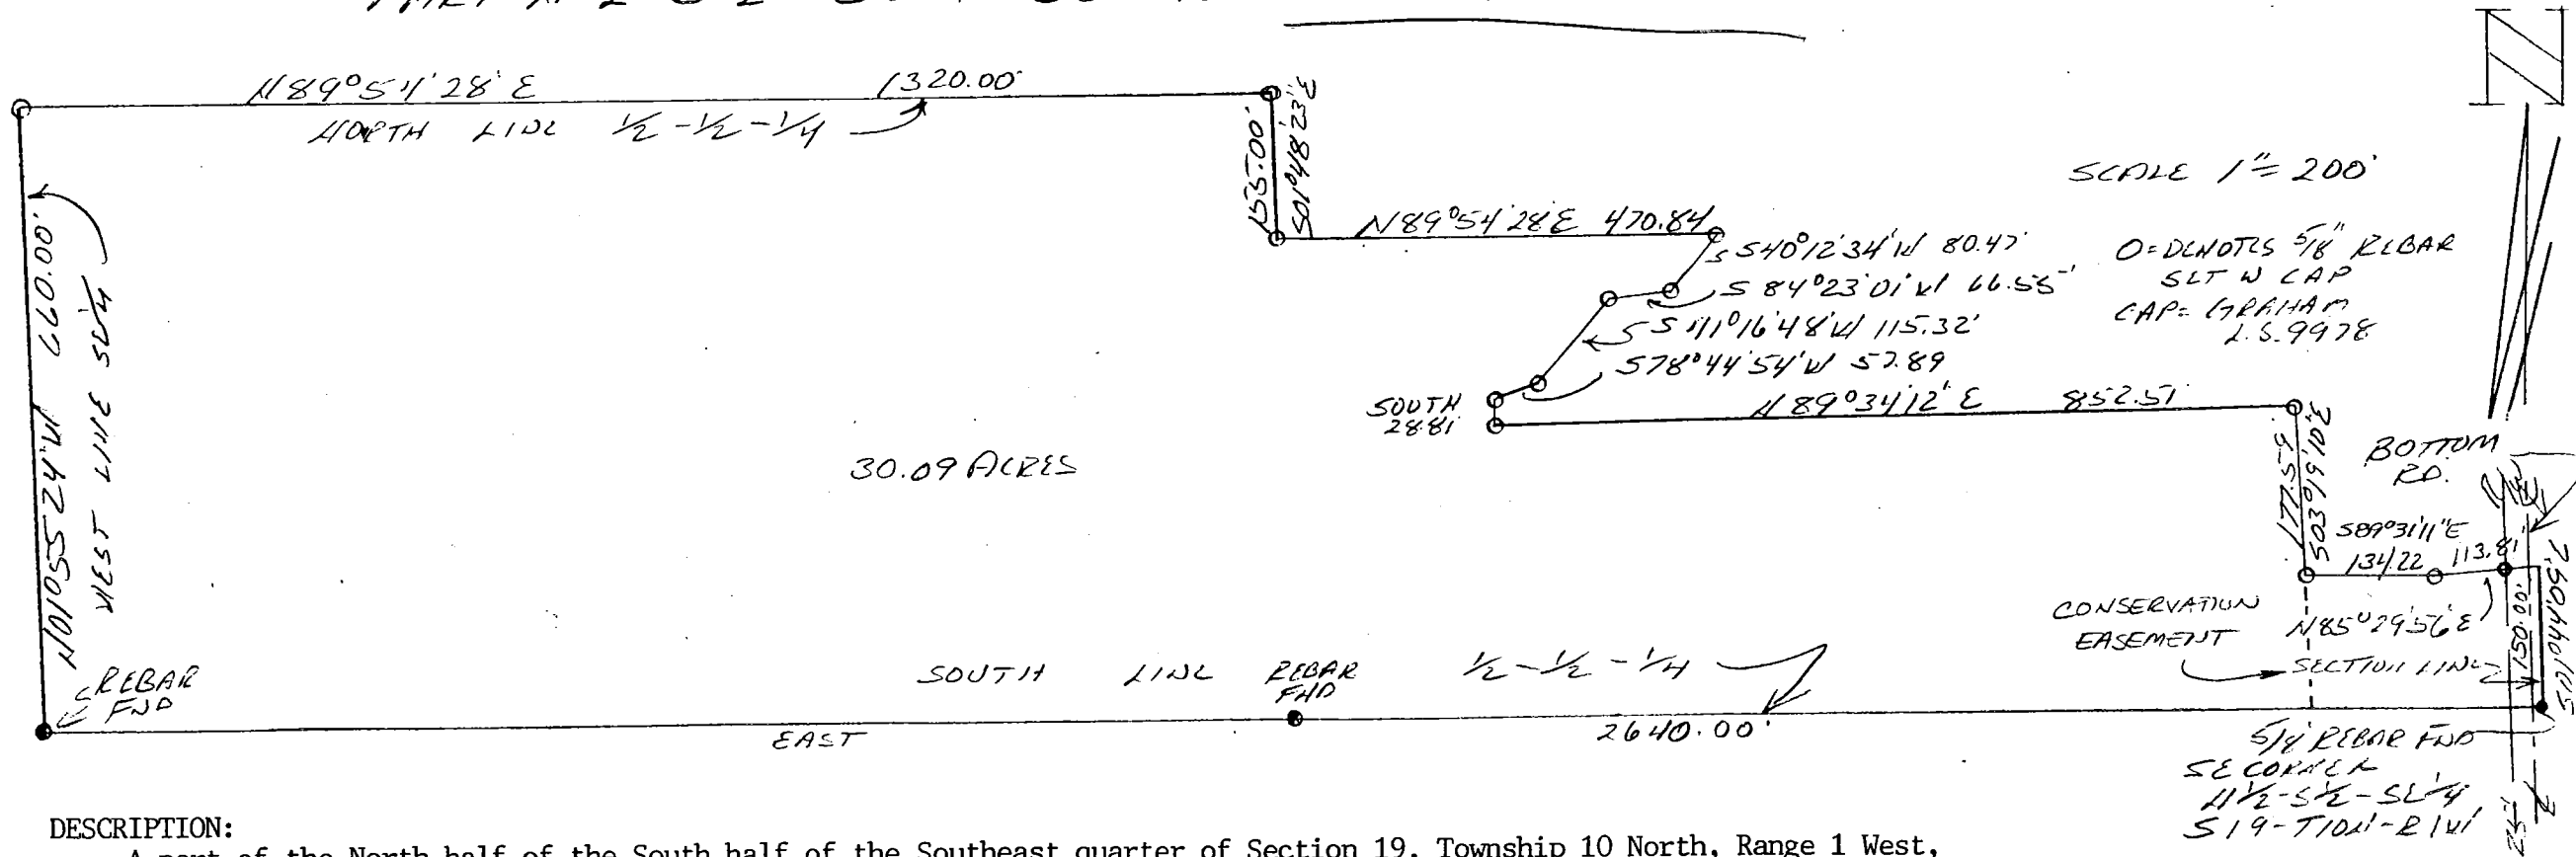

DESCRIPTION:


A part of the North half of the South half of the Southeast quarter of Section 19, Township 10 North, Range 1 West, Monroe County, Indiana, described as follows: Beginning at a 5/8" rebar found marking the Southeast corner of said half half quarter, thence running with the South line of said half half quarter East for 2640.00 feet to a found 1/2" rebar, thence running with the West line of said Southeast quarter North 01 degree 55 minutes 24 seconds West for 660.00 feet, thence running with the North line of said half half quarter North 89 degrees 54 minutes 28 seconds East for 1320.00 feet, thence leaving said line and running South 01 degree 48 minutes 23 seconds East for 155.00 feet, thence North 89 degrees 54 minutes 28 seconds East for 470.84 feet, thence South 40 degrees 12 minutes 34 seconds West for 80.47 feet, thence South 84 degrees 23 minutes 01 second West for 66.55 feet, thence South 41 degrees 16 minutes 48 seconds West for 115.32 feet, thence South 78 degrees 44 minutes 54 seconds West for 57.89 feet, thence South for 28.81 feet, thence North 89 degrees 34 minutes 12 seconds East for 852.51 feet, thence South 03 degrees 19 minutes 10 seconds East for 177.59 feet, thence South 89 degrees 31 minutes 11 seconds East for 134.22 feet, thence North 85 degrees 29 minutes 56 seconds East for 113.81 feet and to the East line of said Section 19, thence running with said Section line South 01 degree 44 minutes 09 seconds East for 150.00 feet and to the point of beginning. Containing in all 30.09 acres, more or less. Subject to a 25.00 foot easement from the centerline of Bottom Road for County Highway right-of-way.

Raymond Graham


Raymond Graham L.S. 9978 Indiana
Graham Engineering 615 W. Kirkwood Ave.
Bloomington, Indiana 47404
May 21, 1998 Job No. 98-132

Also, an easement for conservation purposes, being all that part of the above described property lying between the extension of the line with the bearing and distance of South 03 degrees 19 minutes 10 seconds East for 177.59 to the South property line and the East line of Section 19, Township 10 North, Range 1 West.



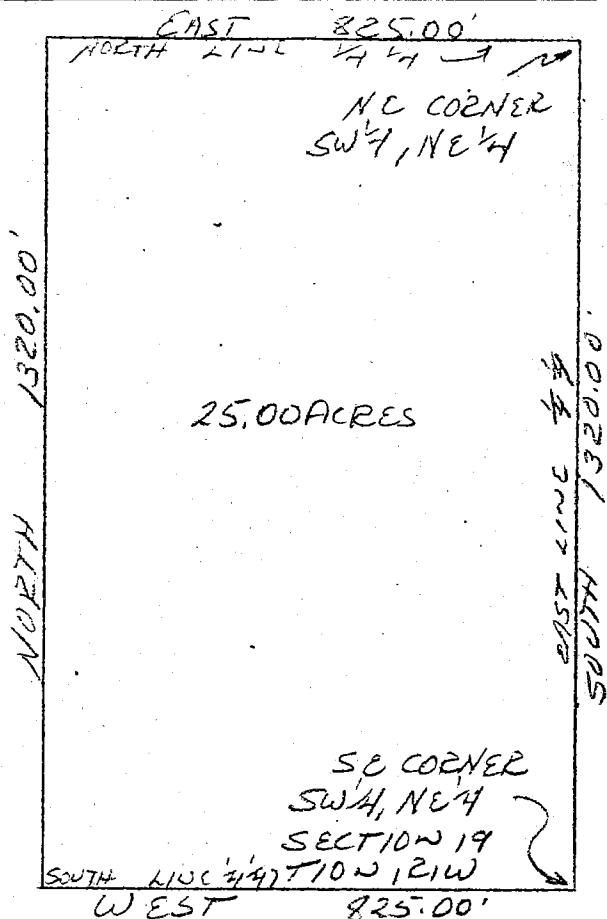

EUGENE BAUGH
Sec 19

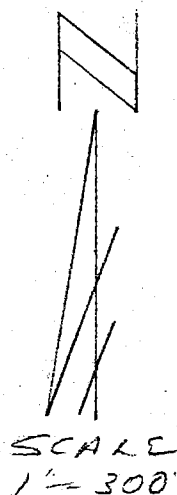

Sec 19


DESCRIPTION:

A part of the Southwest quarter of the Northeast quarter in Section 19, Township 10 North, Range 1 West, Monroe County, Indiana, bounded and described as follows: Beginning at the Southeast corner of said quarter quarter in said Section 19, thence running West on the South line of said quarter quarter for 825.00 feet, thence running North for 1320.00 feet and to the North line of said quarter quarter, thence running on said North line East for 825.00 feet and to the Northeast corner of said quarter quarter, thence running South and on the East line of said quarter quarter for 1320.00 feet and to the point of beginning. Containing in all 25.00 acres, more or less.

FILED

DEC 21 1983

W. Simpson
Auditor Monroe County, Indiana

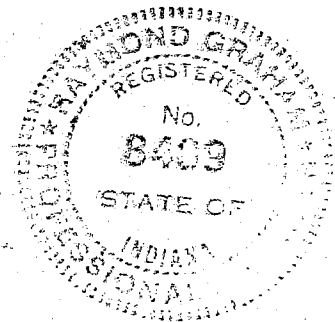

Raymond Graham
Raymond Graham
R.P.E. 8409 L.S. 9978 Indiana
3215 N. Smith Pike
Bloomington, Indiana
December 19, 1983


SURVEYOR'S REPORT

re Form 19883

Book 2 Page 114

SURVEYOR'S PLAT

Note: The Surveyor shall plat the area and put required data on this page.

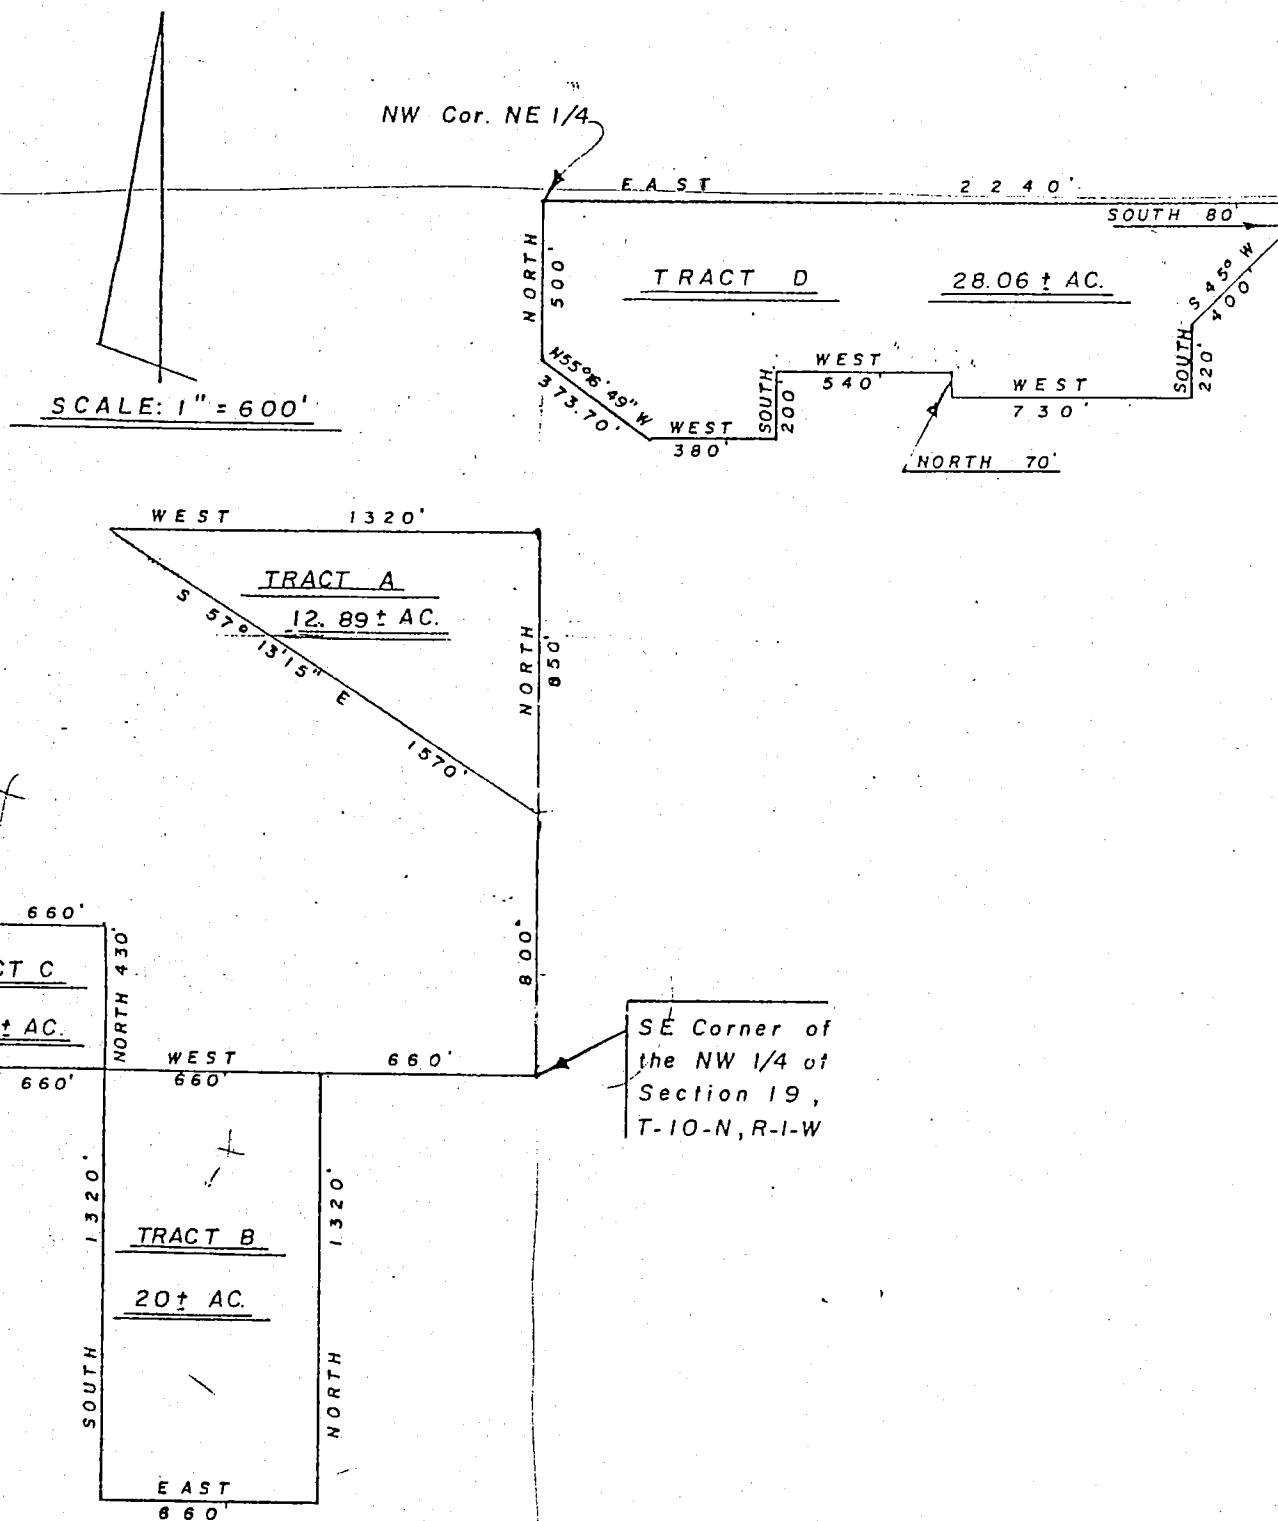

Sec 19
N. Washington
D. C.

Sec 19

TRI CO SURVEYING & MAPPING

Edmund O. Farkas
Registered Land Surveyor

(812) 876-2305

P. O. Box 96
Ellettsville, Indiana 47429

Description. Tract #3 (exception from Tract #1, Tract will be given to Mr. Arvins neighbor)

A part of the Northwest Quarter of the Northwest Quarter of Section Nineteen (19), Township Ten (10) North, Range One (1) West, Monroe County, Indiana, and more particularly described as follows:

Beginning on a stone marking the Southwest corner of Said Quarter Quarter section thence on the West line of the Said Quarter Quarter Section North Zero (00) Degrees and Eight (08) Minutes West 66.00 feet to a pipe, thence South Eighty-Nine (89) Degrees and Thirty-One (31) Minutes East 217.70 feet to a pipe, thence South Seventy-Three (73) Degrees and Thirty-Four (34) Minutes West 226.80 feet to the place of beginning.

Containing 0.16 acres, more or less.

Edmund O. Farkas
Edmund O. Farkas
Registered Land Surveyor



EOF:ses
9-13-76

Sec 19


FILED
OCT 26 1976

Auditor Monroe County, Indiana

TRI CO Surveying & Mapping


Edmund O. Farkas, Registered Land Surveyor

103 West Temperance
P.O. Box 96
Ellettsville, Indiana 47429
Phone: 812-876-2305

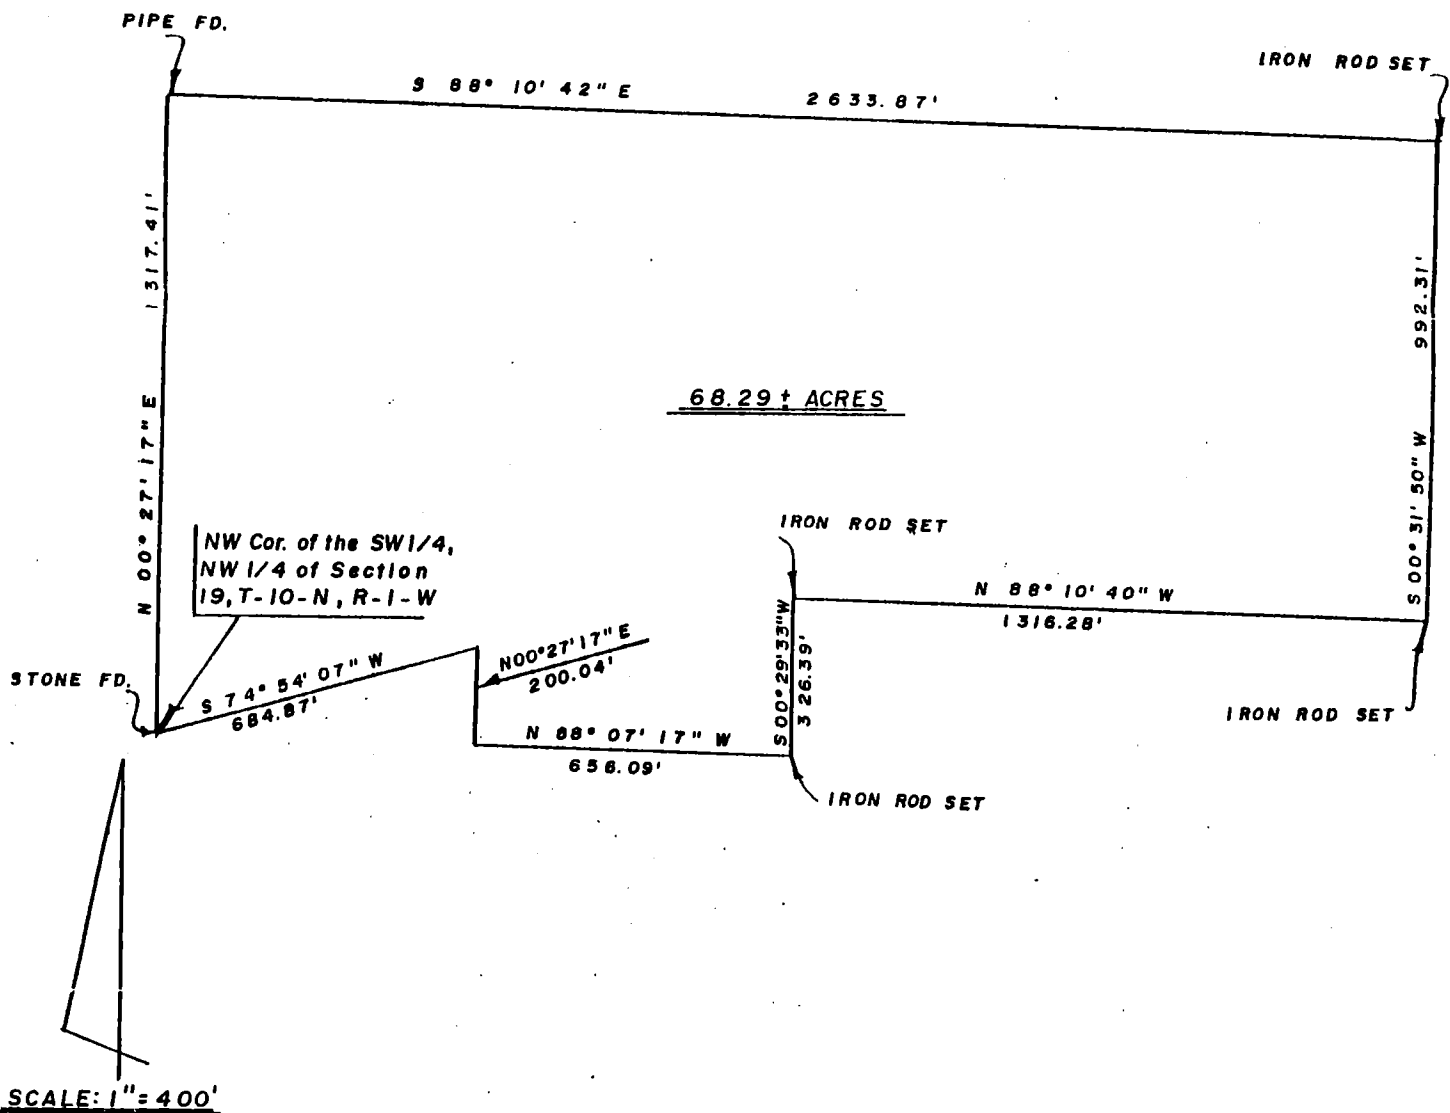

I, Edmund O. Farkas, hereby certify that I am a Registered Land Surveyor, licensed in compliance with the Laws of the State of Indiana; that this plat and the enclosed description correctly represent a land survey completed under my supervision on August 31, 1987; that all the monuments shown thereon actually exist; and that their location and type are to the best of my knowledge accurately shown.

8-10-68

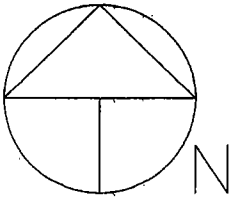

SCALE: 1" = 100'

QUIT CLAIM AREA
+/- 0.10 ACRE

RESTLE, BARBARA J.
INST. NO. 1999024381
PUD

W. DITTEMORE ROAD
(MINOR COLLECTOR)

RESTLE, BARBARA J.
INST. NO. 1999024381
AG/RR

SOUTHEAST CORNER,
NE QUARTER, NE QUARTER,
SECTION 19, T 10 N, R 1 W,
MONROE COUNTY, IN
STONE FOUND

SHIPLEY & PACIFIC
D.B. 351, P. 328
AG/RR

EAST LINE NE 1/4, NE 1/4
540.97'
748.01'
N01°10'38"W

LOT 1
+/- 2.50 ACRES
AG/RR
(1415 W. DITTEMORE RD.)

LOT 2
+/- 14.65 ACRES
AG/RR

HAMILTON, JOSEPH & AMY
INST. NO. 2002018680

LANGLEY, ANDREW & DORTHY
D.B. 122, P. 600
AG/RR

PARHAM, DONAL L.
D.B. 431, P. 108
ER

JONES-RICHARDSON, MARLENE
D.B. 454, P. 683
ER

19-10-100

1/2

LEGAL DESCRIPTION

Owners: Restle, Barbara J.
Source: Instrument No. 1999024381


0.10 ACRE

A part of the Northeast quarter of the Northeast quarter of Section 19, Township 10 North, Range 1 West, Washington Township, Monroe County, Indiana, more particularly described as follows:

Commencing at a stone found marking the southeast corner of said quarter quarter; Thence on the east line of said quarter quarter section North 01 degree 10 minutes 38 seconds West (assumed basis of bearings) 540.97 feet to the true Point of Beginning;

Thence continuing on said east line North 01 degree 10 minutes 38 seconds West 207.04 feet; Thence leaving said east line South 89 degrees 35 minutes 28 seconds West 10.31 feet to the centerline of West Dittmore Road; Thence on and along said centerline South 01 degree 45 minutes 31 seconds West 41.71 feet; Thence South 06 degrees 17 minutes 53 seconds West 83.58 feet; Thence South 12 degrees 37 minutes 33 seconds West 74.71 feet; Thence leaving said centerline South 77 degrees 22 minutes 27 seconds East 42.37 feet to the Point of Beginning containing within said bounds 0.10 ACRE be the same more or less but subject to all rights-of-way and easements of records according to a survey by Douglas R. Curry, Registered Surveyor No. 890006 in February of 2003.

SUBJECT to a 30 foot right-of-way for Dittmore Road measured from the centerline thereof.

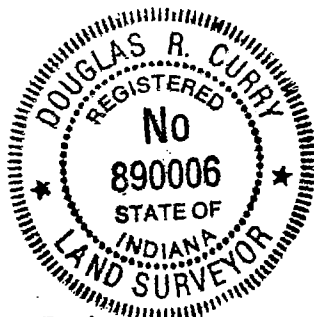

Feb. 4, 2003
Douglas R. Curry

TRI CO SURVEYING & MAPPING


Edmund O. Farkas
Registered Land Surveyor

(812) 876-2305


P. O. Box 96
Ellettsville, Indiana 47429

Sec 19

Sec 19

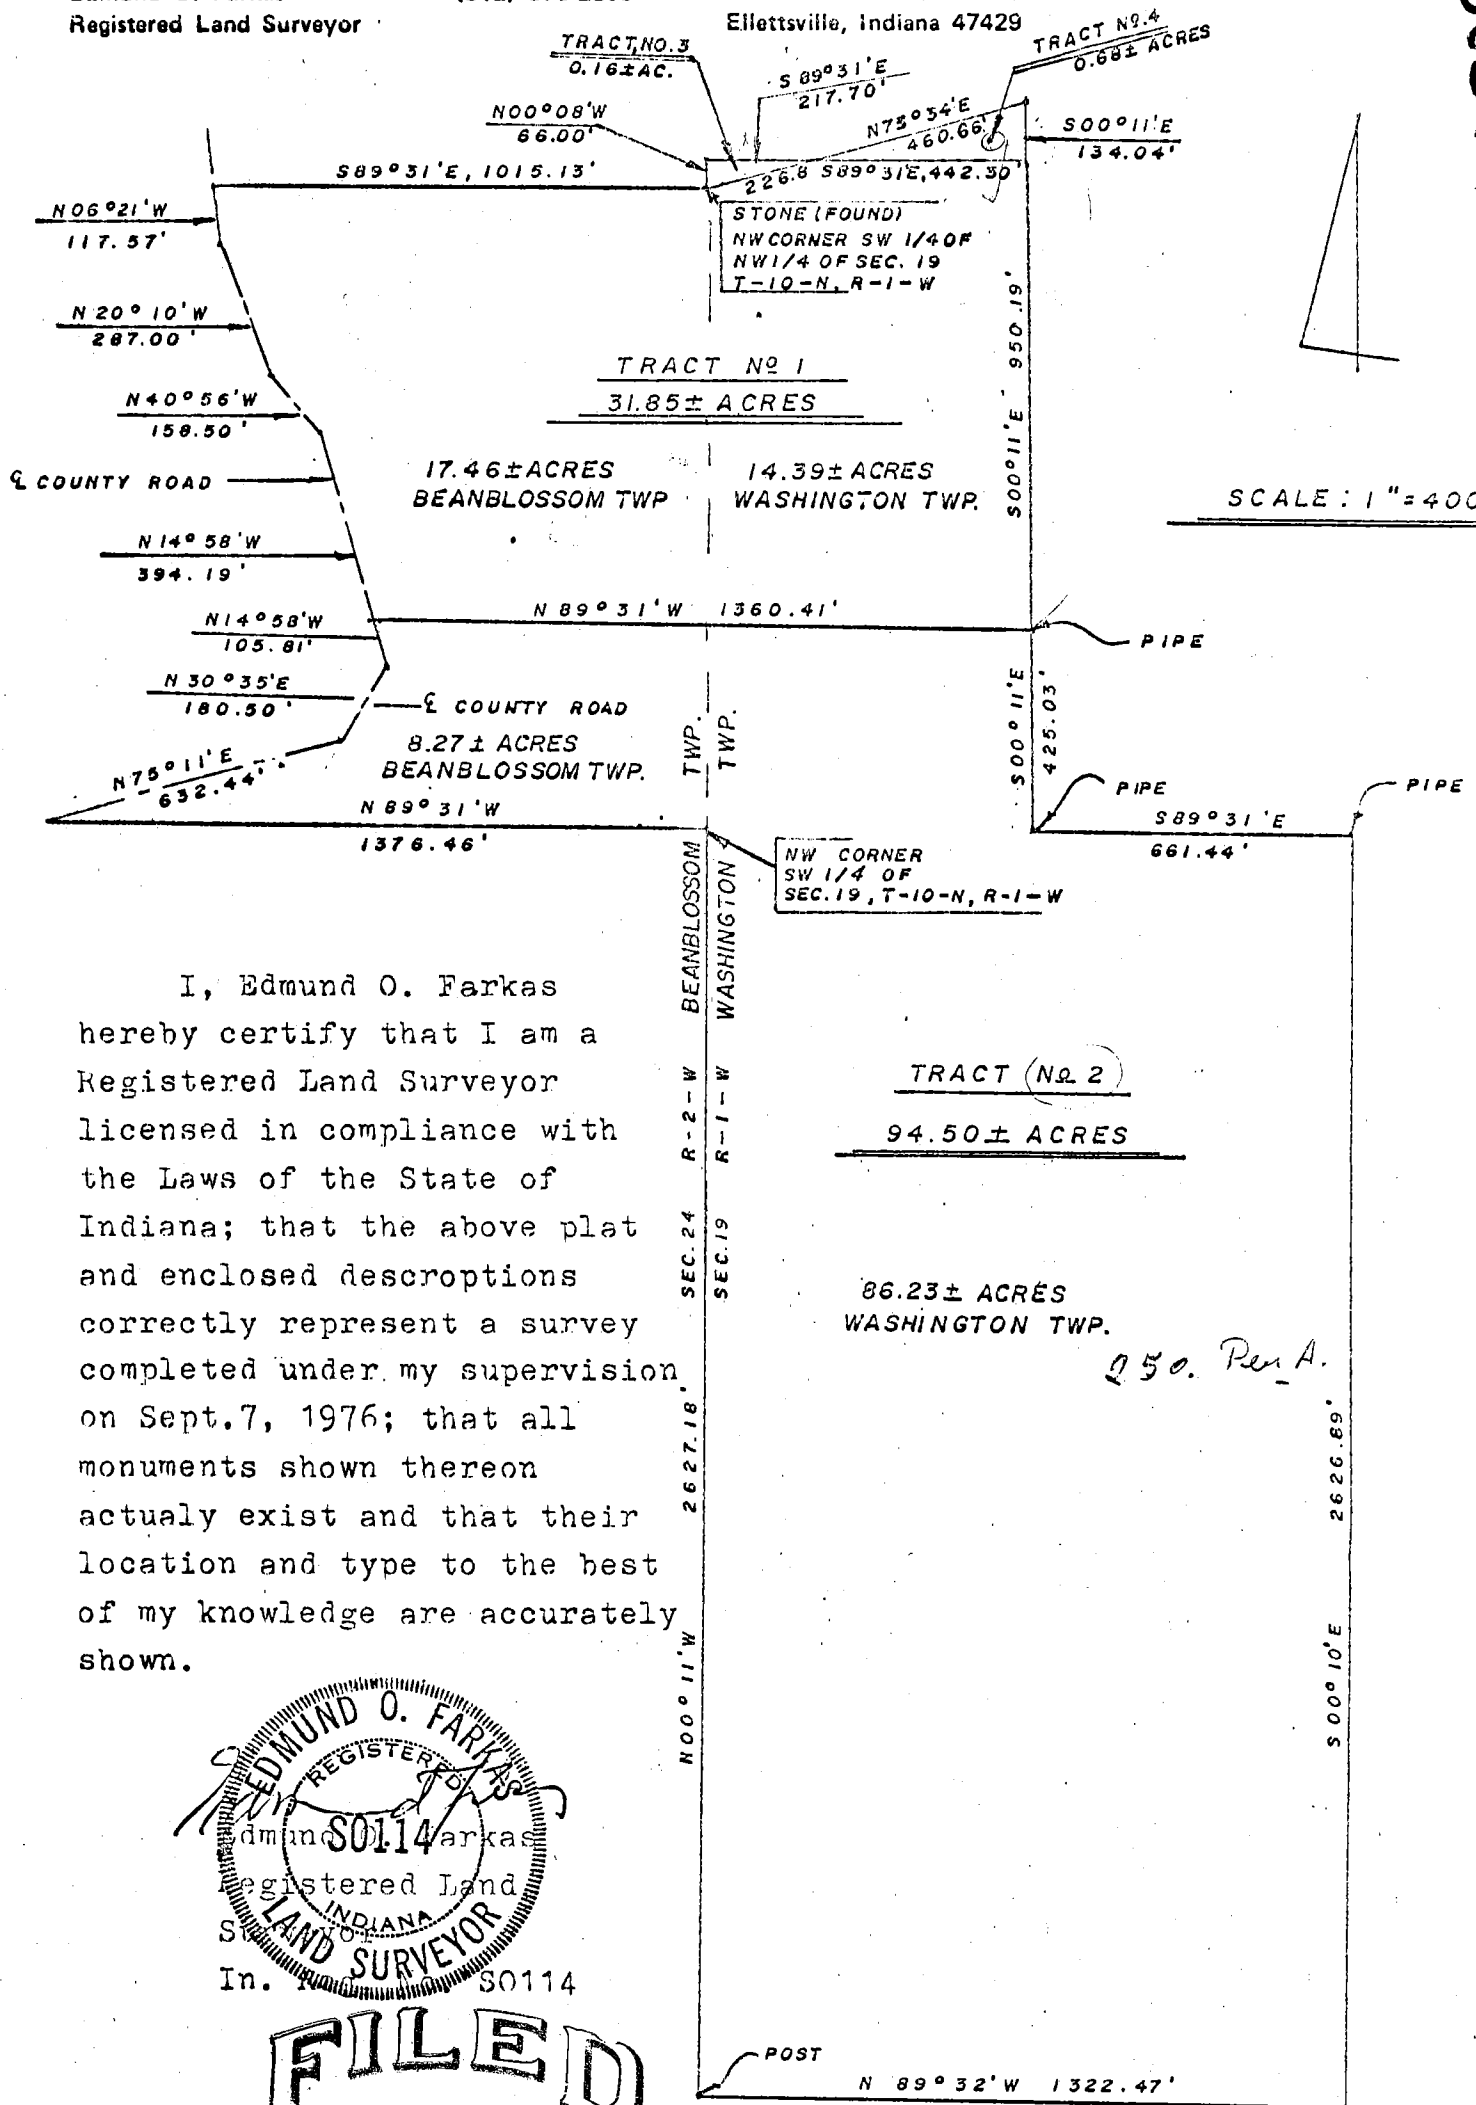

W ash 19

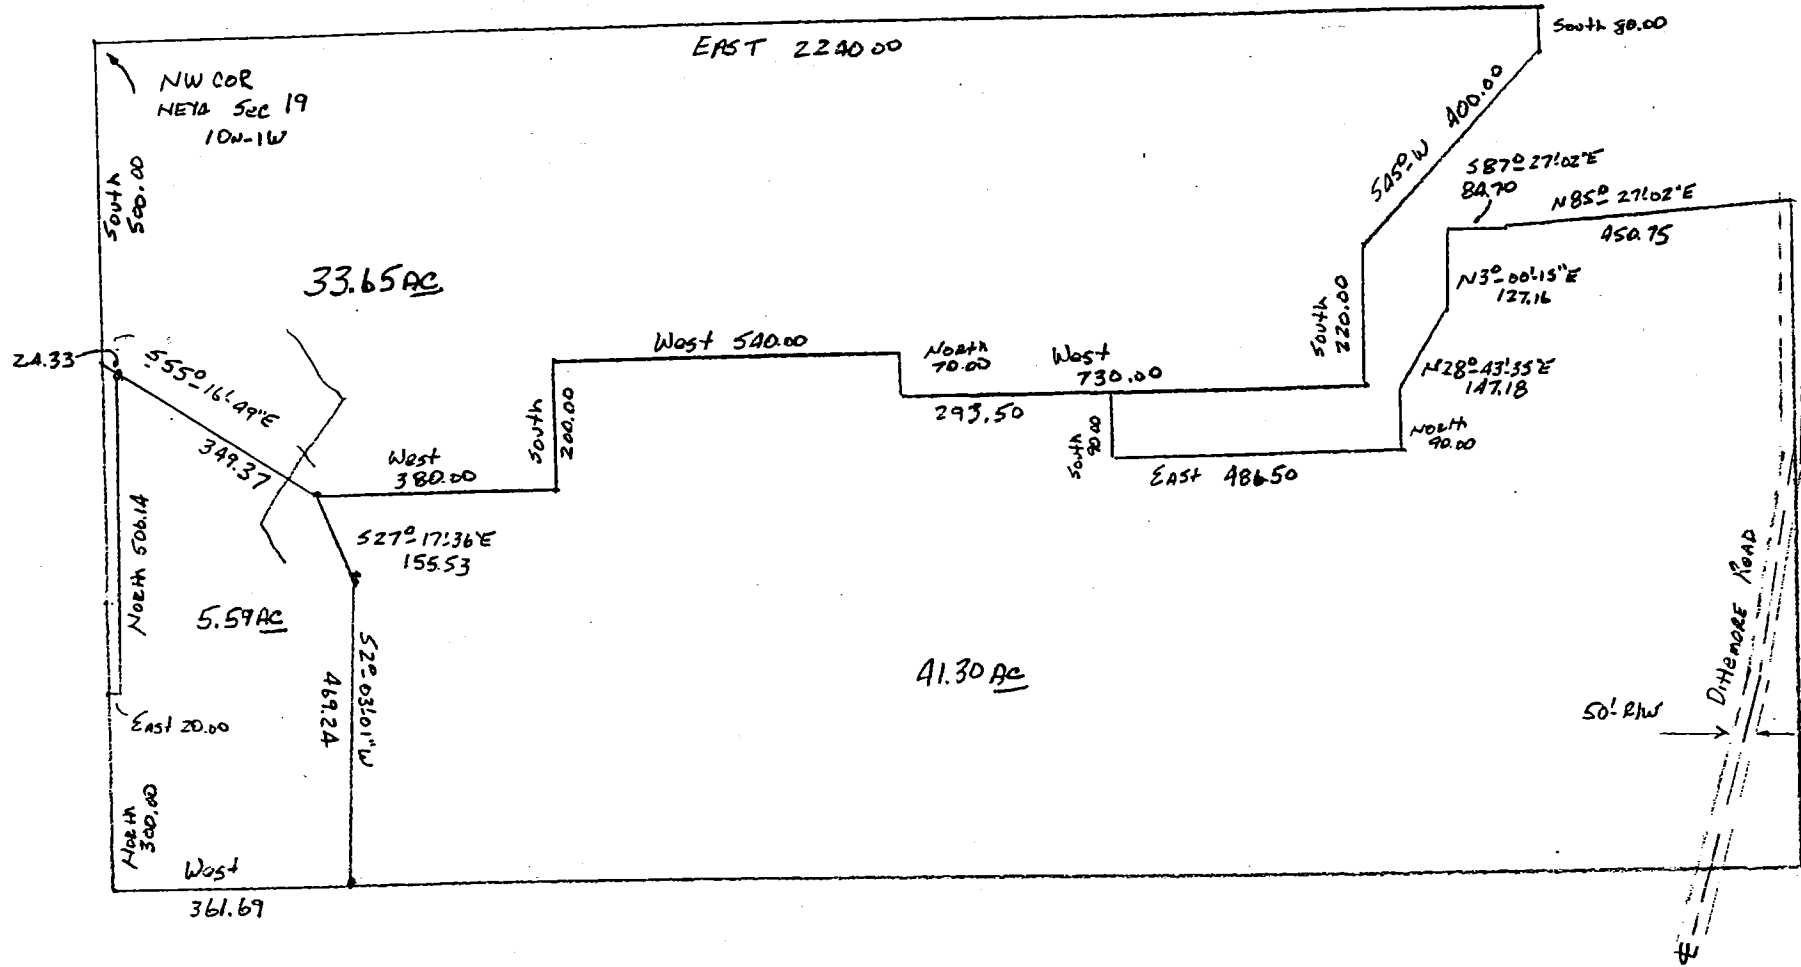

ARCHER
AND ASSOCIATES, INC.
LAND SURVEYING
(812) 334-8941
P. O. Box 1296
Bloomington, IN 47402


RECEIVED
DEC 09 1999
MONROE COUNTY PLANNING

Plat prepared by

Steven W. Archer
Steven W. Archer
RLS#8700094
December 9, 1999



W ash 19

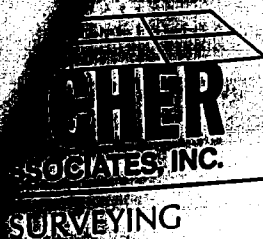


(812) 334-8941

P. O. Box 1296
Bloomington, IN 47402

Restle to Sycamore Lane Trust

Part of the North half of the Northeast quarter of Section 19, Township 10 North, Range 1 West, Monroe County, Indiana, and more particularly described as follows: Beginning at the Northwest corner of said Northeast quarter thence South along the West line of said quarter section 500 feet; thence South Fifty-five (55) degrees, Sixteen (16) minutes, Forty-nine (49) seconds East 24.33 feet to the true point of beginning; thence South Fifty-five (55) degrees, Sixteen (16) minutes, Forty-nine (49) seconds East 349.37 feet; thence South Twenty-seven (27) degrees, Seventeen (17) minutes, Thirty-six (36) seconds East 155.53 feet; thence South Two (02) degrees, Three (03) minutes, One (01) second West 469.24 feet to the South line of said North half; thence West along said South line 361.69 feet to the Southwest corner of said North half; thence North along the West line of said North half 300 feet; thence East 20 feet; thence North 506.14 feet to the true point of beginning. Containing 5.59 acres, more or less.

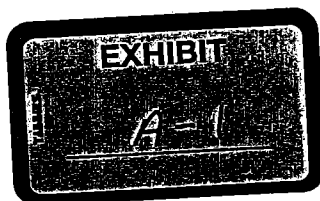




(812) 334-8941

P. O. Box 1296
Bloomington, IN 47402

SURVEYING

Sycamore Land Trust to Sycamore Land Trust

Part of the North half of the Northeast quarter of Section 19, Township 10 North, Range 1 West, Monroe County, Indiana, and more particularly described as follows: Beginning at the Northwest corner of said Northeast quarter thence East 2240.00 feet along the North line of said quarter section; thence South 80.00 feet; thence South Forty-five (45) degrees West 400 feet; thence South 220 feet; thence West 730 feet; thence North 70 feet; thence West 540 feet; thence South 200 feet; thence West 380 feet; thence South Twenty-seven (27) degrees, Seventeen (17) minutes, Thirty-six (36) seconds East 155.53 feet; thence South Two (02) degrees, Three (03) minutes, One (01) second West 469.24 feet to the South line of said North half; thence West 361.69 feet along said South line to the Southwest corner of said North half; thence North 300 feet along the West line of said North half; thence East 20 feet; thence North 506.14 feet; thence North Fifty-five (55) degrees, Sixteen (16) minutes, Forty-nine (49) seconds West 24.33 feet to the West line of said North half; thence North along said West line 500 feet to the point of beginning. Containing 33.65 acres, more or less.

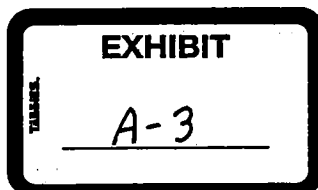


CHER
ASSOCIATES, INC.
SURVEYING
(812) 334-8941
P. O. Box 1296
Bloomington, IN 47402

Restle to Restle

Part of the North half of the Northeast quarter of Section 19, Township 10 North, Range 1 West, Monroe County, Indiana, and more particularly described as follows: Beginning 361.69 feet East of the Southwest corner of said North half; thence North Two (02) degrees, Three (03) minutes, One (01) second East 469.24 feet; thence North Twenty-seven (27) degrees, Seventeen (17) minutes, Thirty-six (36) seconds West 155.53 feet; thence East 380 feet; thence North 200 feet; thence East 540 feet; thence South 70 feet; thence East 293.50 feet; thence South 90 feet; thence East 486.50 feet; thence North 90 feet; thence North Twenty-eight (28) degrees, Forty-three (43) minutes, Thirty-five (35) seconds East 147.18 feet; thence North Three (03) degrees, Zero (00) minutes, Fifteen (15) seconds East 127.16 feet; thence South Eighty-seven (87) degrees, Twenty-seven (27) minutes, Two (02) seconds East 84.70 feet; thence North Eighty-five (85) degrees, Twenty-seven (27) minutes, Two (02) seconds East 450.75 feet to the East line of said North half; thence Southerly along said East line to the Southeast corner of said North half; thence Westerly to the point of beginning. Containing 41.3 acres, more or less.

Subject to the right-of-way of Dittmore Road along the East side of said tract being 50 feet total, 25 feet on each side of the centerline.

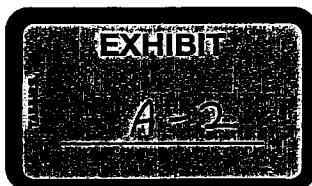

WA

19

Restle

N 1/2
NE 1/4
SECT. 19
T10N
R1W


LAND SURVEYING



(812) 334-8941
205 N. College Ave.
Suite 512
Bloomington, IN 47404

CLIENT
Restle

BASE OF BEARING
MONUMENTS ON
NORTH LINE
SECT. 19, T10N, R1W
ROTATED TO
N1900E

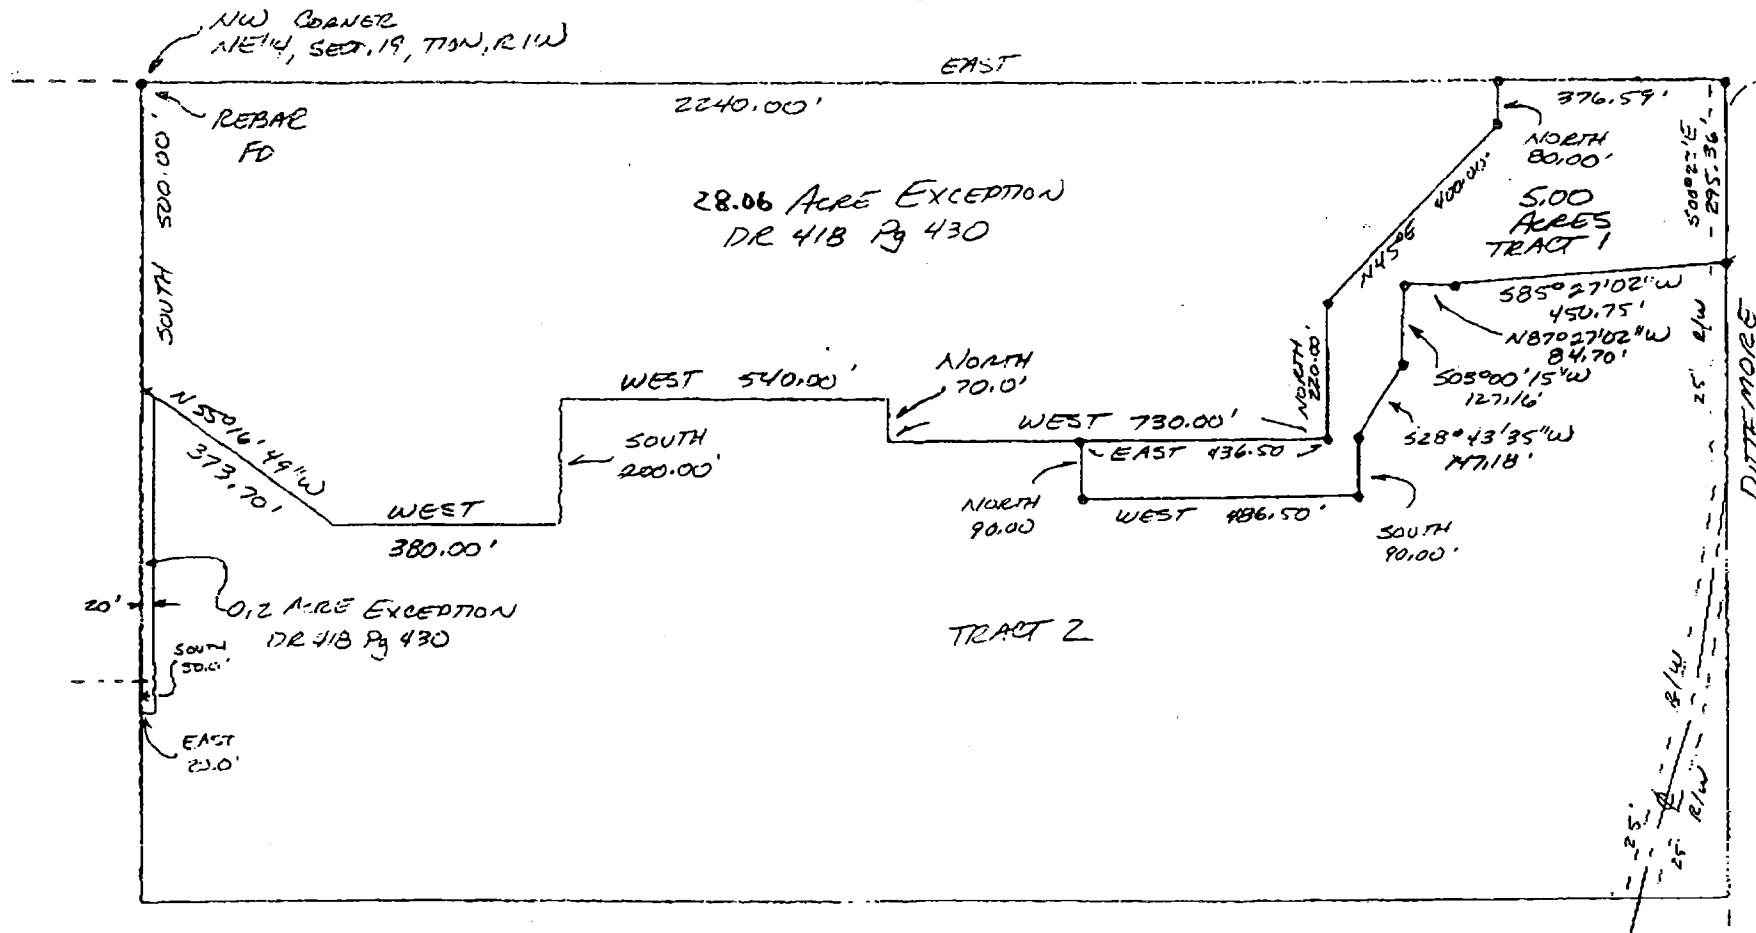

I, Steven W. Archer, hereby certify that I am a Registered Land Surveyor, licensed in compliance with the laws of the State of Indiana, and that the above plat and attached descriptions correctly represent a land survey completed by me on April 10, 1998, and that the monuments shown thereon actually exist and are to the best of my knowledge and belief accurately shown.

Steven W. Archer
Steven W. Archer
RLS 8700094

